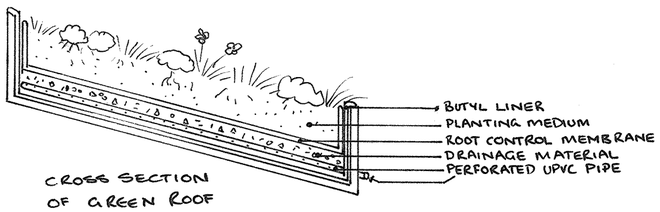

CROSS SECTION OF GREEN ROOF

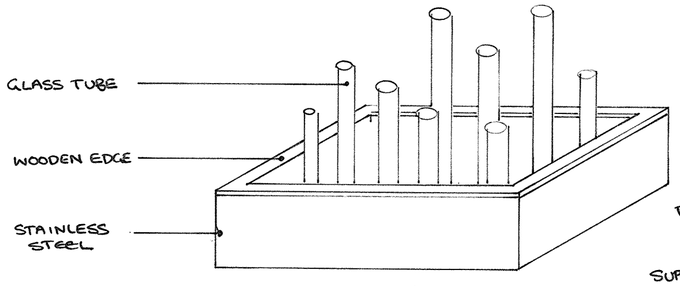

WATER FEATURE

CROSS-SECTION OF WATER FEATURE

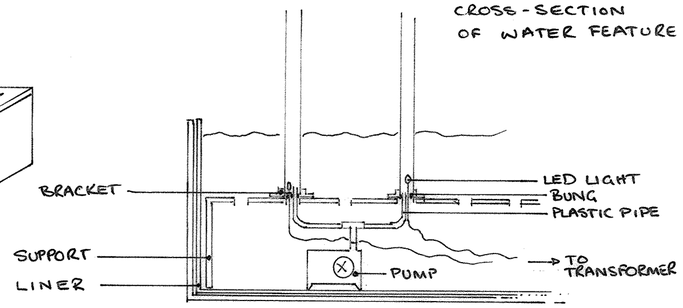

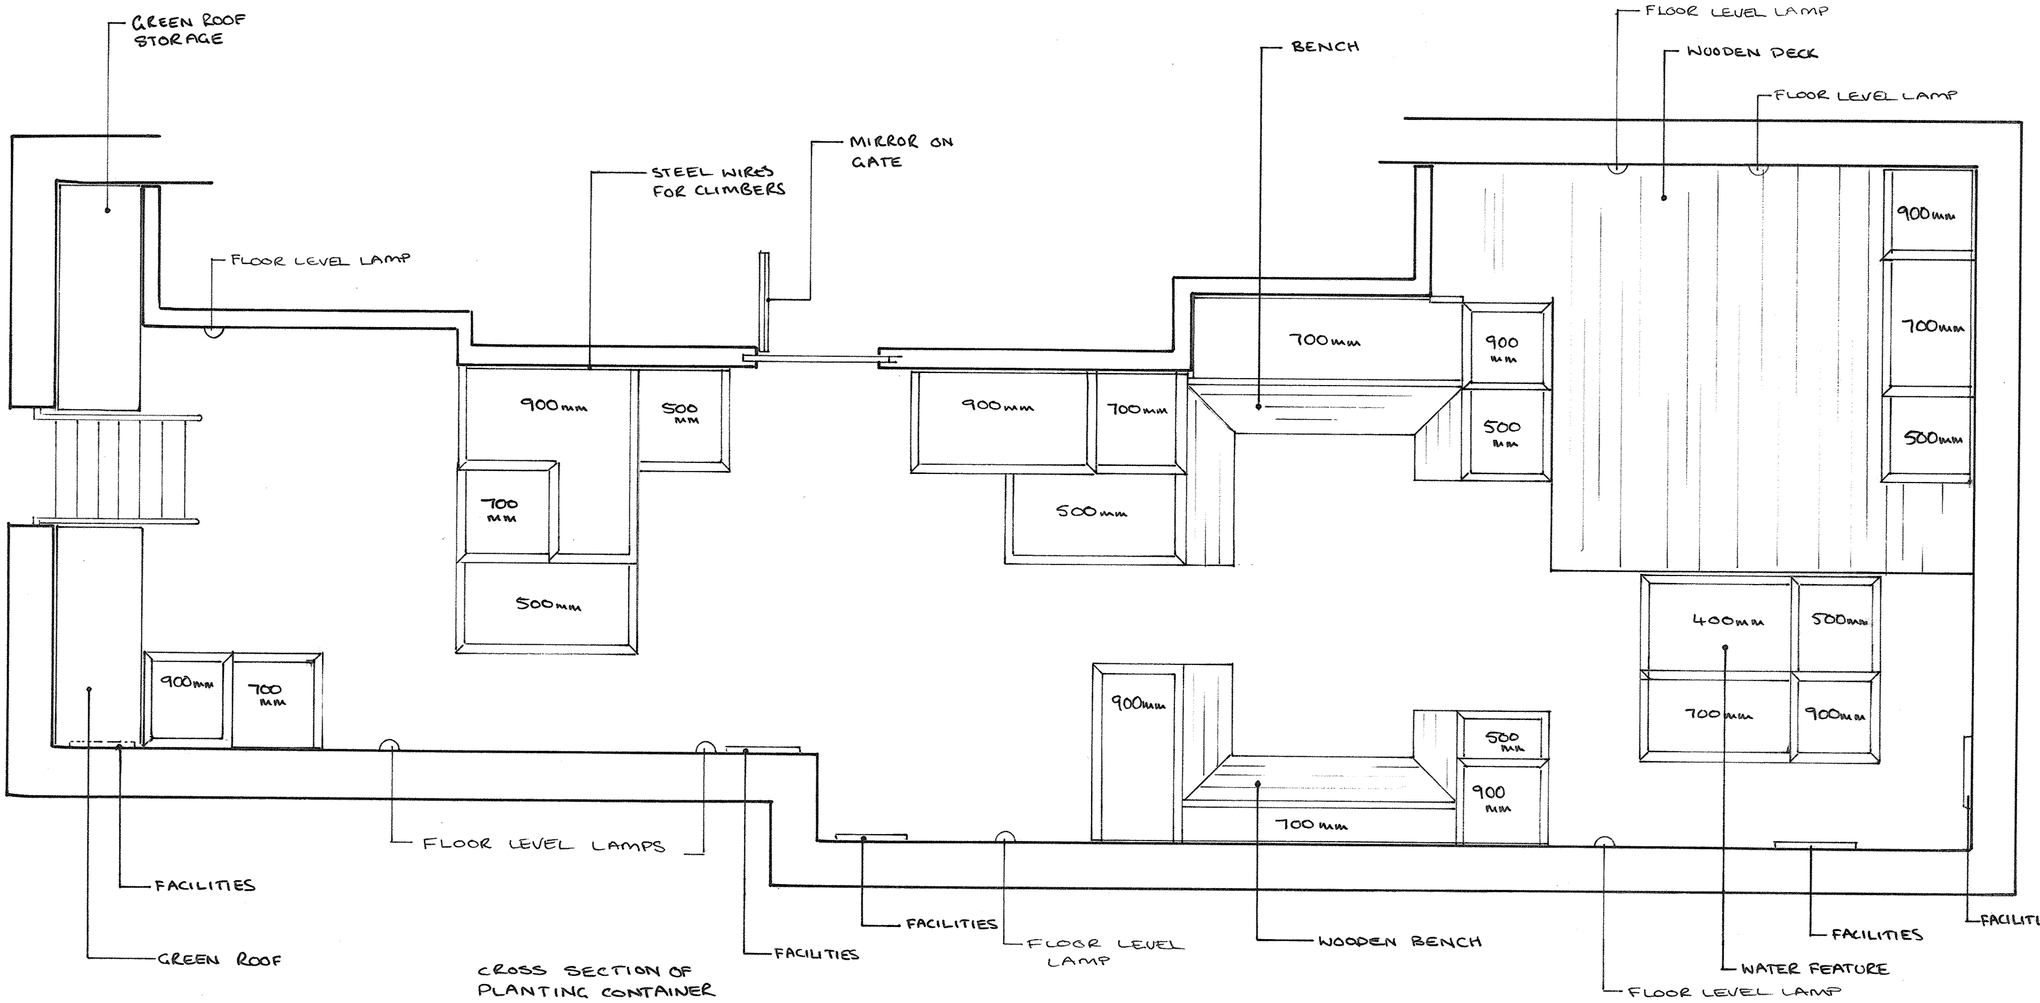

CROSS SECTION OF PLANTING CONTAINER

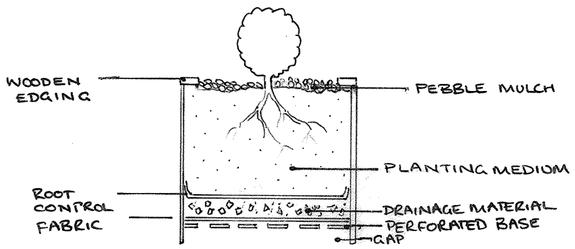

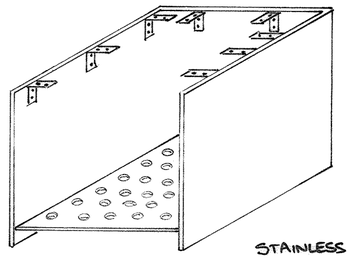

STAINLESS STEEL PLANTING CONTAINER

Planting Containers
Polished 50mm Stainless steel construction, with ties provided where necessary. Raised base with regular 10mm perforations for drainage. Welded brackets to fix wooden edging. Wood to match decking. Heights of containers are marked on plan.

Optional Decking
Raised 100-150mm from ground level. Western red cedar or pressure treated pine (depending on budget). 100mm grooved boards running North/South.

Green Roof
Supported on wood posts. Pitch 20 degrees. Frame of wood to match decking. See diagram. Gate to right hand side if necessary for security

Water Feature
Stainless steel reservoir with wooden edging to match planters. 40cm high from ground. If budget allows, Suggested feature – several glass tubes of varying heights with individual underwater LED lights – see diagram. Alternatively, 'off the peg' features may be cheaper.

Steps
Stainless steel construction with open wooden treads to match decking boards.

Benches
Wood to match decking. Cantilevered design attached to planters. Seat 450mm from ground.

Mirror
Mirror fitted to same dimensions as gate. Hole positioned for latch. Simple wooden lintel over gate with wires to tie in climbers.

Lighting
8 x Up lighters into each 900mm high container. 7 x Floor level lamps ('Floor washers'). LED lights in water feature.

JaneStewartGardens

Garden Design
By
Jane Stewart
BSc.(Hons) Botany PGDIP. Hort. MSc. ACGD
01725 517 399
Jane.stewart@tiscali.co.uk

CLIENT:

TITLE:

Copy right—Jane M Stewart

SCALE:

ALL DIMENSIONS SHOULD BE CHECKED ONSITE

DATE:

DRAWN BY: